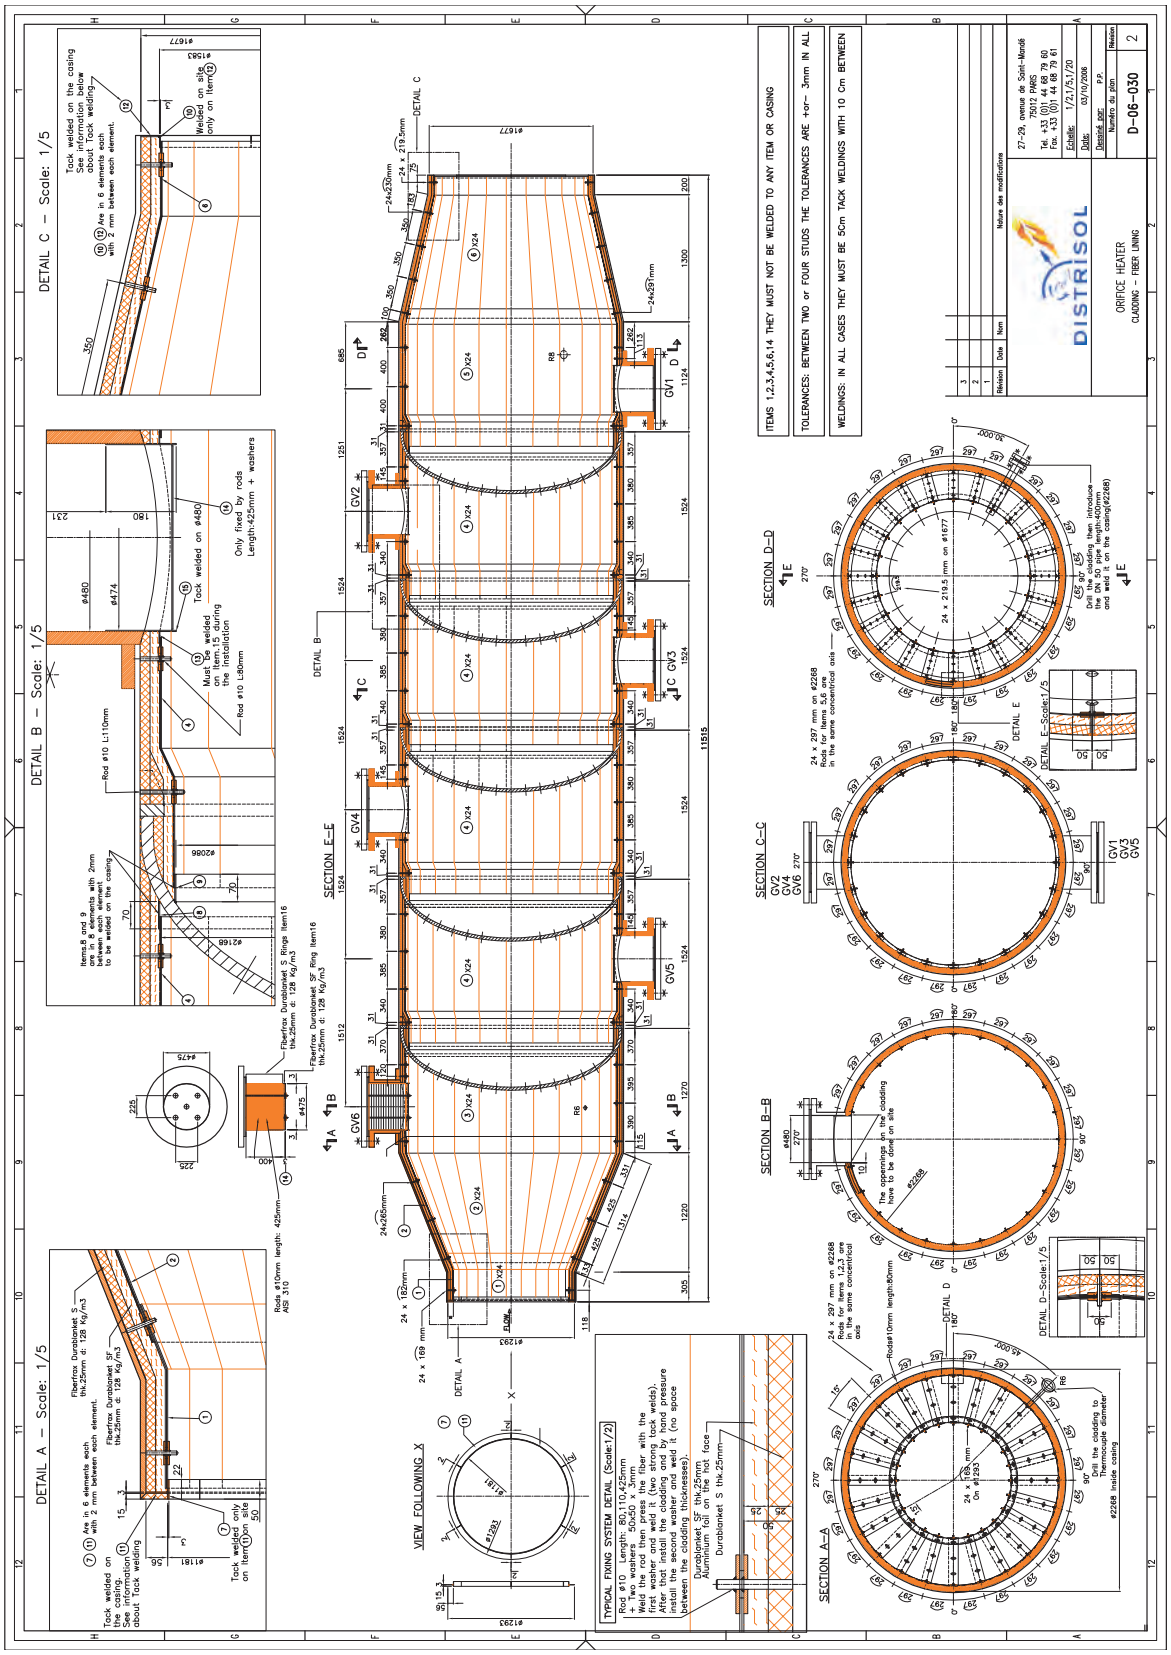PETROCHEMICAL ORIFICE HEATER
(CLADING - FIBER LINING)